


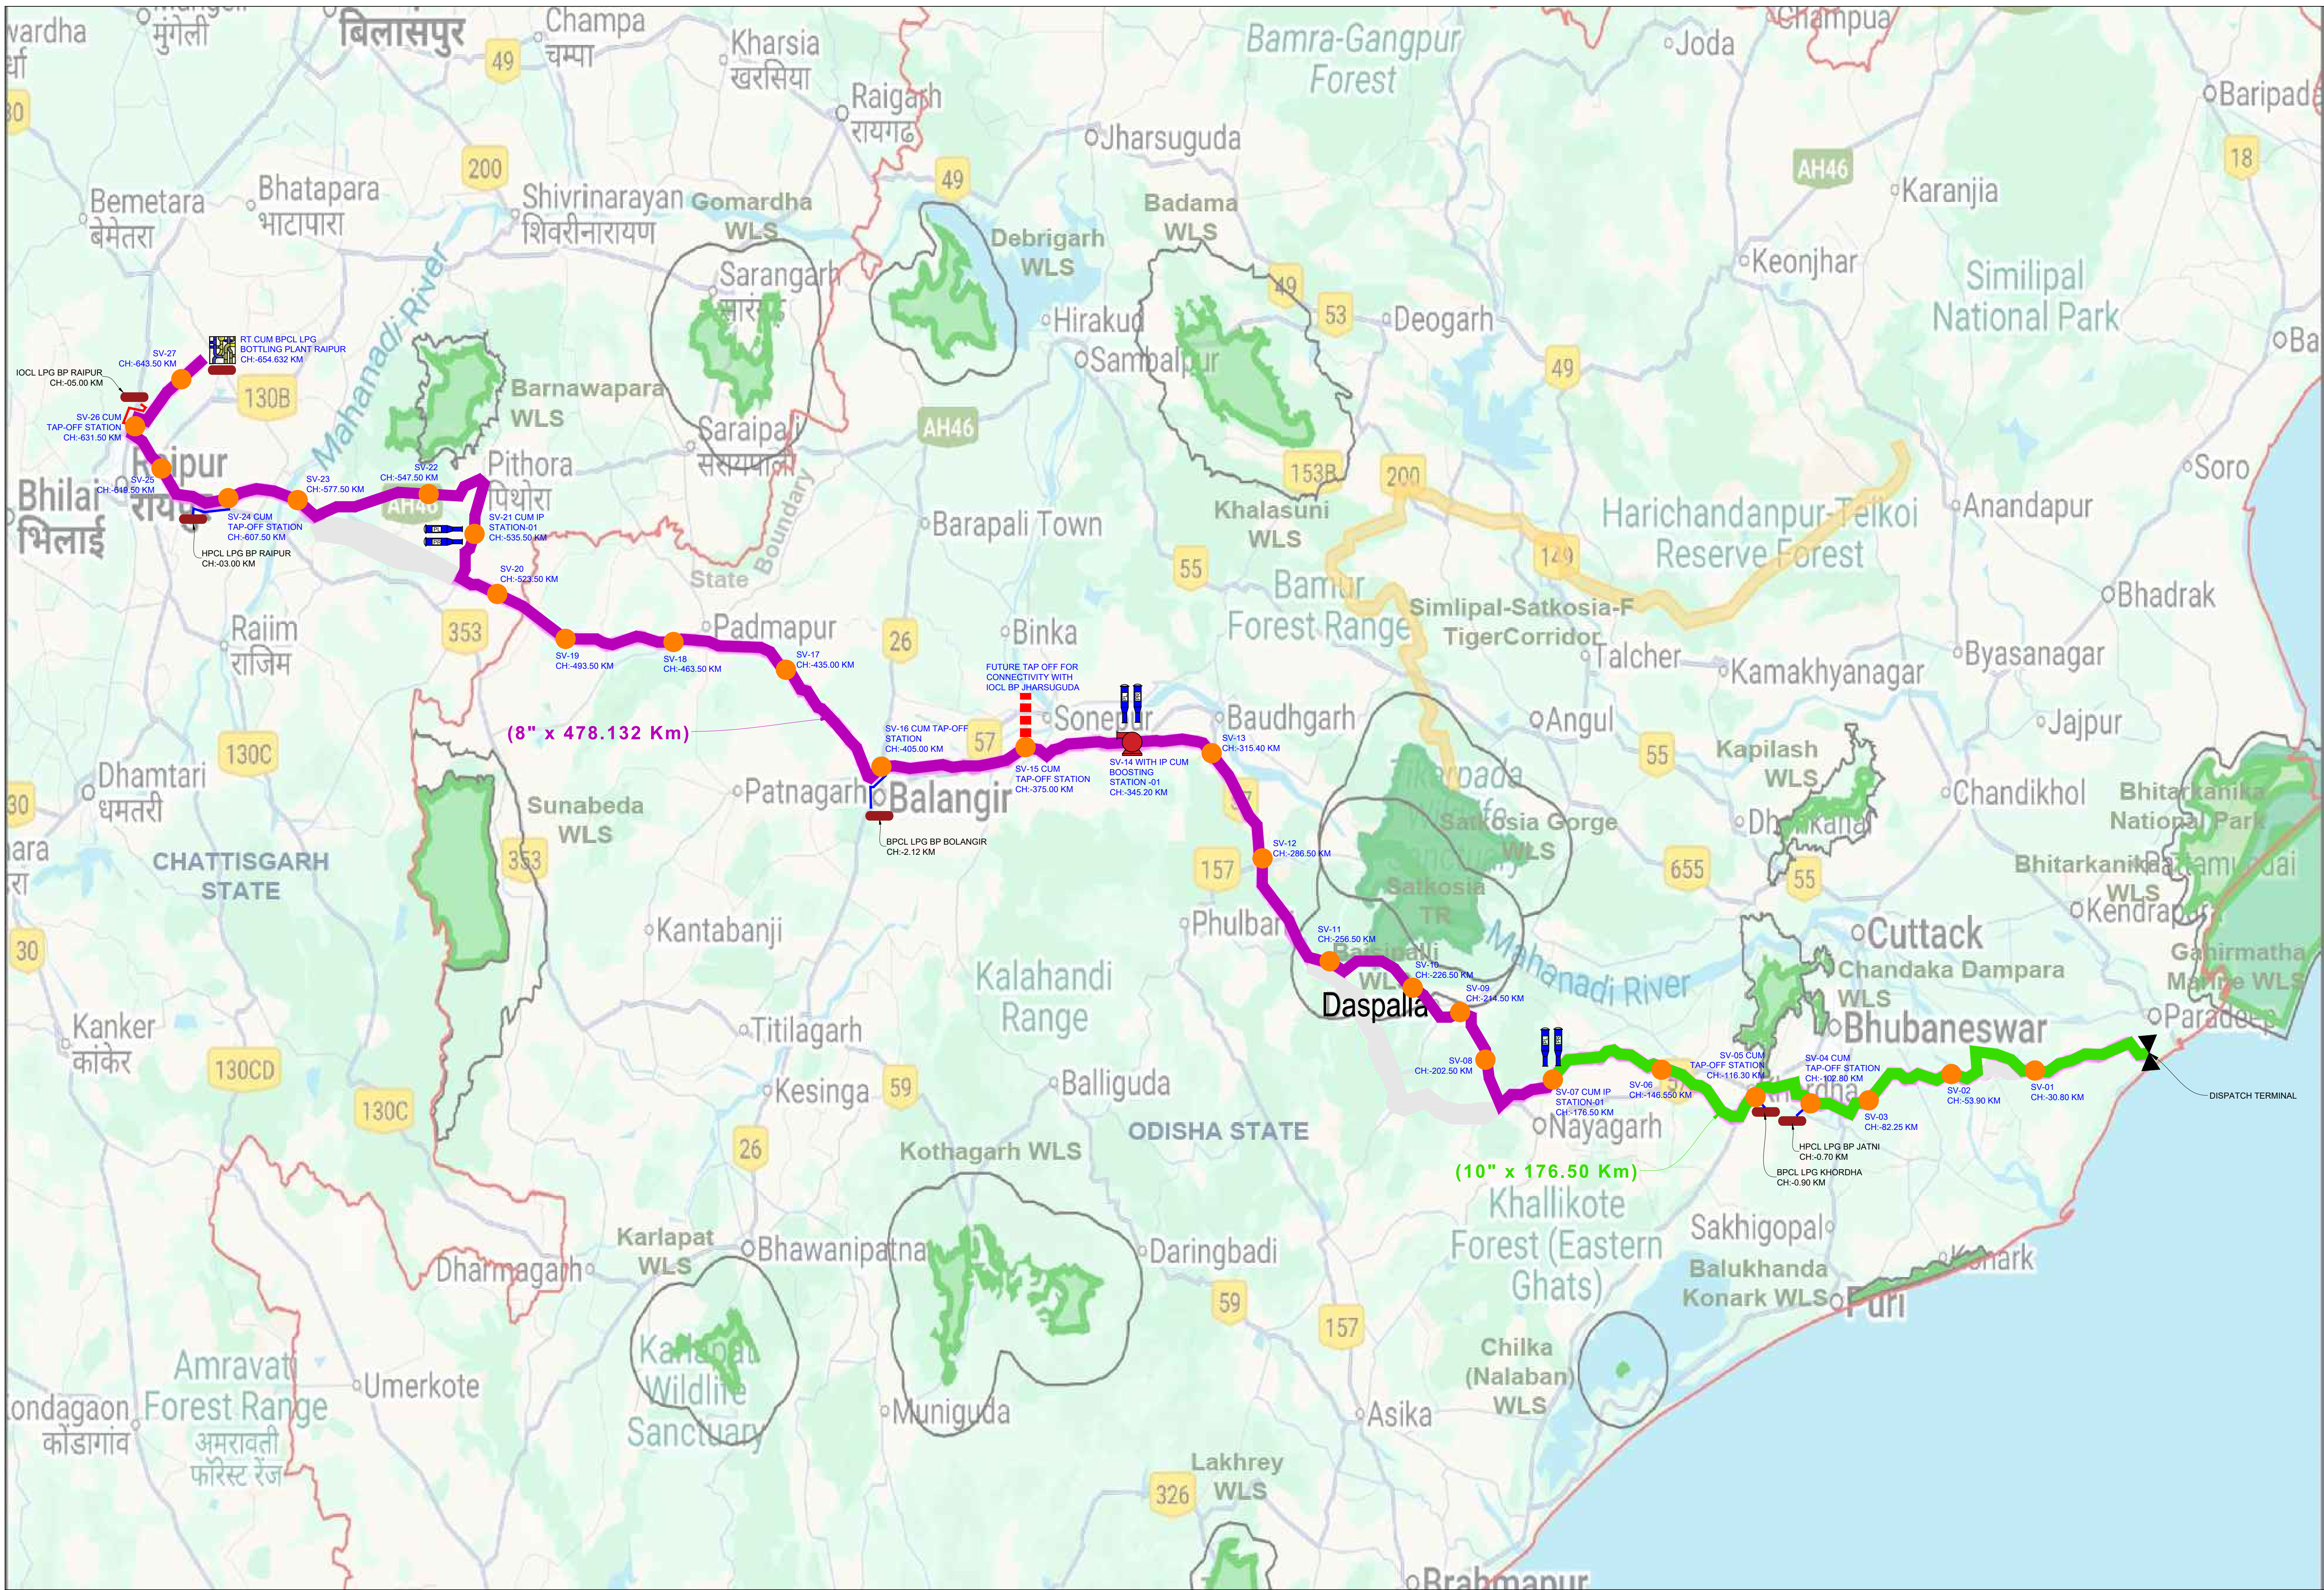

PARADIP IOCL REFINERY TO BPCL RAIPUR			
DIAMETER		TOTAL KM	INCH-KM
Steel Pipeline 4"		6.72	26.88
Steel Pipeline 6"		5.00	30.00
Steel Pipeline 8"		478.132	3825.06
Steel Pipeline 10"		176.50	1765.00
TOTAL LENGTH		666.35	5646.94
Dispatch Station			
Receiving Station			
Bottling Plant			
IP Cum Boosting Station			
SV Station			
SV Cum IP STATION			

B	09-02-2026	ISSUED FOR INFORMATION	RSH	SKP	SME
A	19-01-2026	ISSUED FOR INFORMATION	RSH	SKP	SME
Rev.	D M Y	Modifications	Drawn	Checked	Approve

CUSTOMER		DILIP BUILDCON LTD.			
PROJECT		DFR			
SUBJECT		ROUTE MAP FOR PARADIP IOCL REFINERY TO BPCL RAIPUR CH.: 00.000 KM. TO 654.632 KM.			
TRACTEBEL		Size	Scale	Sheet	Rev.
TRACTEBEL Engineering pvt. Ltd.		A2	NTS	1 of 1	B
		Project No.	Discipline Code	System Code	Serial No.
		W.006033	G	20898	P002

This document is the property of TRACTEBEL ENGINEERING INDIA. Any duplication or transmission to third parties is forbidden without its prior approval.